# NOTICE

**All drawings located at the end of the document.**

# TABLE OF CONTENTS
# ROCKY FLATS PLANT FINAL PHASE I RFI/RI WORK PLAN
# WOMAN CREEK PRIORITY DRAINAGE OPERABLE UNIT 5

## VOLUME I

## VOLUME II



## VOLUME III, IV, & V

# DOCUMENT MODIFICATION REQUEST (DMR)

12-13-94 DOD



Refer to 1-A01-PPG-001 for Processing Instructions.
**Print** or **Type** All Information (Except Signatures)

| 1. Date | 25. |
|---|---|
| December 8, 1994 | DMR. No. 94-DMR-ERM-0144 |

| | |
|---|---|
| [redacted]isting Document Number/Revision<br>[redacted]-WP-OU 05.1/Rev 7 | 3. New Document Number or Document Number if it is to be changed with this Revision N/A |
| 4. Originator's Name/Phone/Page/Location<br>Mark R. Wood/8784/5904/080-641 | 5. Document Title: FINAL PHASE I RFI/RI WORK PLAN FOR OPERABLE UNIT 5 WOMAN CREEK PRIORITY DRAINAGE, Volume III - Text to Technical Memorandum No. 15 - Amended Field Sampling Plan |

6. Document Type ☐ Procedure
X Other Work Plan

7. Document Modification Type (Check only one)
☐ New ☐ Revision ☐ Intent Change x Nonintent Change ☐ Editorial Correction ☐ Cancellation

| 8. Item | 9. Page | 10. Step | 11. Proposed Modifications |
|---|---|---|---|
| 1 | 3-7 | 3.1.2.2 | Insert the following paragraph before first paragraph.<br>To facilitate the access of the hollow-stem auger drill rig to the geotechnical borings located in the central landslide area, the subcontractor will coordinate with Construction Management, Heavy Equipment and Labor, Trucking, and Ecology and Watershed Management for the purpose of constructing a temporary fill road. The temporary fill road will be located as shown in Figure 3.1.2.2-1. MRW 12/12/94 The temporary fill road will be placed without excavating or disturbing the existing hillside to allow level access for the drill rig to the boring location. Heavy Equipment and Labor and Trucking will provide the necessary heavy equipment consisting of but not limited to a front-end loader, dump truck, and bull dozer. Clean fill material will be provided by Heavy Equipment and Labor and compacted in place with the bull dozer or front end loader. Ecology and Watershed Management will clear the access route and provide direction regarding reseeding and revegetating the fill material at completion of the task. Access to the temporary fill road will be blocked by trenching at the east end of each fill material placement area upon completion of the task. |
| 2 | | | Insert Revised Figure 3.1.2.2-1<br>MRW 12/12/94 |

12. Justification (Reason for Modification, EJO#, TP#, etc.)

[redacted]ss construction of a temporary fill road to access geotechnical boring locations in the central portion of IHSS 115 in OU5, Technical Memorandum No. 15. The DOE-RFFO [redacted]erpart, Kurt Muenchow, verbally concurs with the scope of this Document Modification Request.

If modification is for a new procedure or a revision, list concurring disciplines in Block 13, and enter N/A in Blocks 14 and 15. If modification is for any type of change or a cancellation, organizations are listed in Block 13, then Concurror prints, and signs in Block 14, and dates in Block 15.

| 13. Organization | 14. Print and Sign (if applicable) | 15. Date (if applicable) |
|---|---|---|
| EQS | | 12.14.94 |
| OU5 FS Team | | |
| OU5 PM | | |

16. Originator's Supervisor (print/sign/date) Ed Mast/ E Mast

| 17. Assigned SME/Phone/Page/Location | 18. Cost Center 3120 | 19. Charge Number 98647900 | 20. Requested Completion Date | 21. Effective Date |
|---|---|---|---|---|
| Mark R. Wood/8784/5904/080-641 MRW | | | December 16, 1994 | 12/16/94 |

| 22. Accelerated Review? | 23. ORC Review: Not Required |
|---|---|
| Yes ☐ No x | |

[redacted]ponsible Manager (print, sign, date)
[redacted]ast/ E Mast

REVIEWED FOR CLASSIFICATION/UCNI
BY NA
DATE NA

93F00021.001

for both the stability analysis and the groundwater modeling. Depth-to-bedrock data will be used to revise the bedrock topography in OU5.

To facilitate the access of the hollow-stem auger drill rig to the geotechnical borings located in the central landslide area, the subcontractor will coordinate with EG&G Construction Management, Heavy Equipment and Labor, Trucking, and Ecology and Watershed Management for the purpose of constructing a temporary fill road. The temporary fill road will be located as shown on Figure 3.1.2.2-1. The temporary fill road will be placed without excavating or disturbing the existing hillside to allow level access for the drill rig to the boring location. Heavy Equipment and Labor and Trucking will provide the necessary heavy equipment consisting of, but not limited to, a front-end loader, dump truck, and bulldozer. Clean fill material will be provided by Heavy Equipment and Labor and compacted in place with the bulldozer or front-end loader. Ecology and Watershed Management will clear the access route and provide direction regarding reseeding and revegetating the fill material at completion of the task. Access to the temporary fill road will be blocked by trenching at the east end of each fill material placement area upon completion of the task.



Core samples will be retained in core boxes and logged in accordance with SOP GT.1. Logging Alluvial and Bedrock Material. Core samples will not be submitted for environmental chemical analysis. However, if field screening indicates the potential for contaminants, environmental samples will collected for analysis for OU5 target analytes (Table 3.1.2-1). Soil cuttings generated from within IHSS 115 will be composite sampled, one per four drums, and managed in accordance with the following SOPs: FO.8, Handling of Drilling Fluids and Cuttings; FO.10, Receiving, Labeling, and Handling Environmental Material Containers; FO.23, Management of Soil and Sediment Investigative Derived Materials (IDM); and FO.29, Disposition of Soil and Sediment Investigation Derived Materials. Boreholes located outside of IHSS 115 and adjacent

94-AMR-ERM-0144

to borings or wells drilled in 1993 that indicate no contamination will have the soil cuttings handled in accordance with SOP FO.23, Management of Soil and Sediment Investigative Derived Materials (IDM), for removal to the landfill.

Field quality control (QC) samples will be collected for both soil and groundwater samples. Duplicate samples will be collected with the frequency of one duplicate sample per 10 real samples. Rinsate samples will be collected with the frequency of one rinsate sample per 20 real samples or a minimum of one rinsate sample per day of sampling.

94-DMR-ERM-0144

As part of the groundwater investigation, nine geotechnical borehole locations (Figure 3.1.2.2-1) will have two-inch nominal diameter PVC piezometers installed. If sufficient groundwater is present, the piezometers will be sampled on a quarterly basis for one year for OU5 target analytes (Table 3.1.2-1). These piezometers will provide water level data for the hydrogeologic model. The piezometers will be installed in accordance with SOP GT.6, Monitoring Wells and

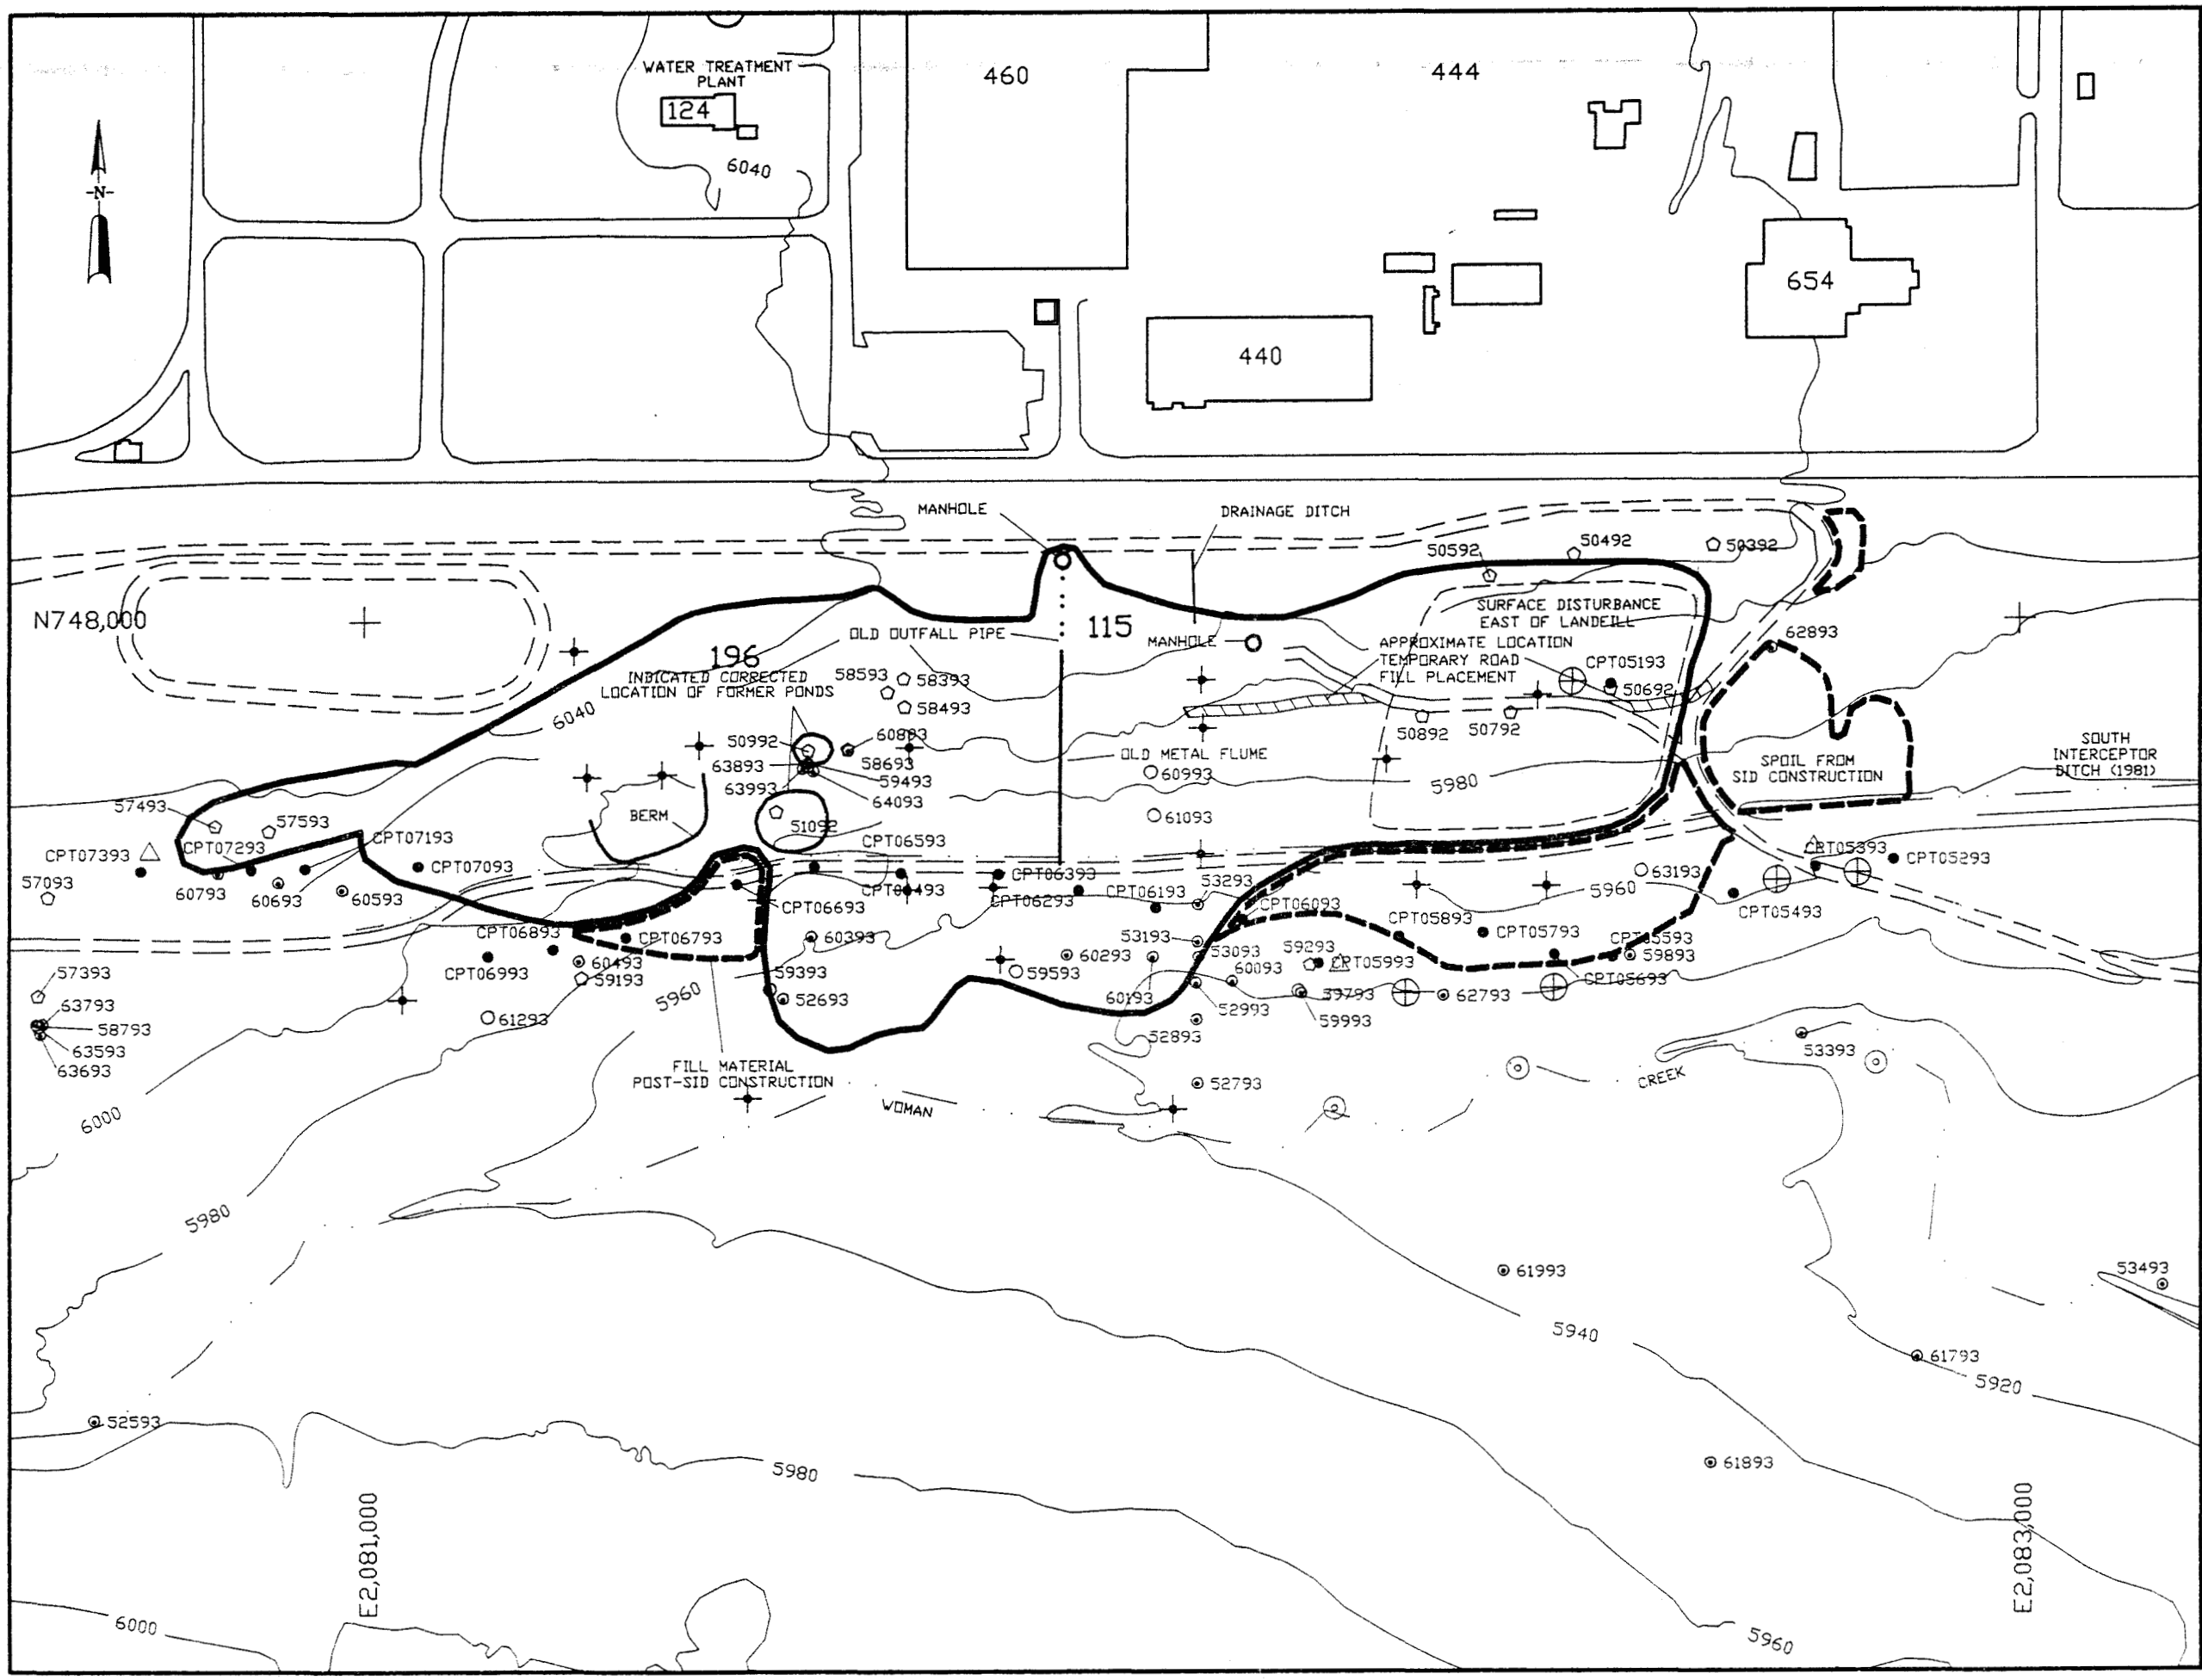


## MAP LEGEND

- STREAMS DITCHES DRAINAGE FEATURES
- PAVED ROADS
- DIRT ROADS
- ORIGINAL LANDFILL AND SURFACE DISTURBANCE, PRE - SID
- LANDFILL AND DISTURBANCE POST - SID
- 60993 MONITORING WELL LOCATION
- 50392 BOREHOLE LOCATION
- 62893 WELL POINT LOCATIONS
- CPT05293 CONE PENTROMETER TESTING ( CPT ) LOCATIONS

PROPOSED GEOTECHNICAL LOCATIONS

- HOLLOW STEM AUGER (HSA) BOREHOLES

PROPOSED LOCATIONS FOR GROUNDWATER INVESTIGATION

- MINI-WELLS FOR WATER LEVELS AND QUALITY
- SMALL BOREHOLES w/ PIEZOMETERS FOR WATER LEVELS
- DEEP BEDROCK BOREHOLES/WELLS

0 100 200

SCALE: 1" = 200'

| | | |
|---|---|---|
| Drawn | N.A.L. | 12/14/94 Date |
| Checked | | 12/14/94 Date |
| Approved EG&G | M.E.W. | 12/12/94 Date |
| Approved DOE | | Date |

# PROPOSED SAMPLING LOCATIONS FOR IHSS 115

TM15 - AMENDED FIELD SAMPLING PLAN

OU5 PHASE I RFI/RI IMPLEMENTATION

EG&G

FIGURE 3.1.2.2-1

3122-2.DWG